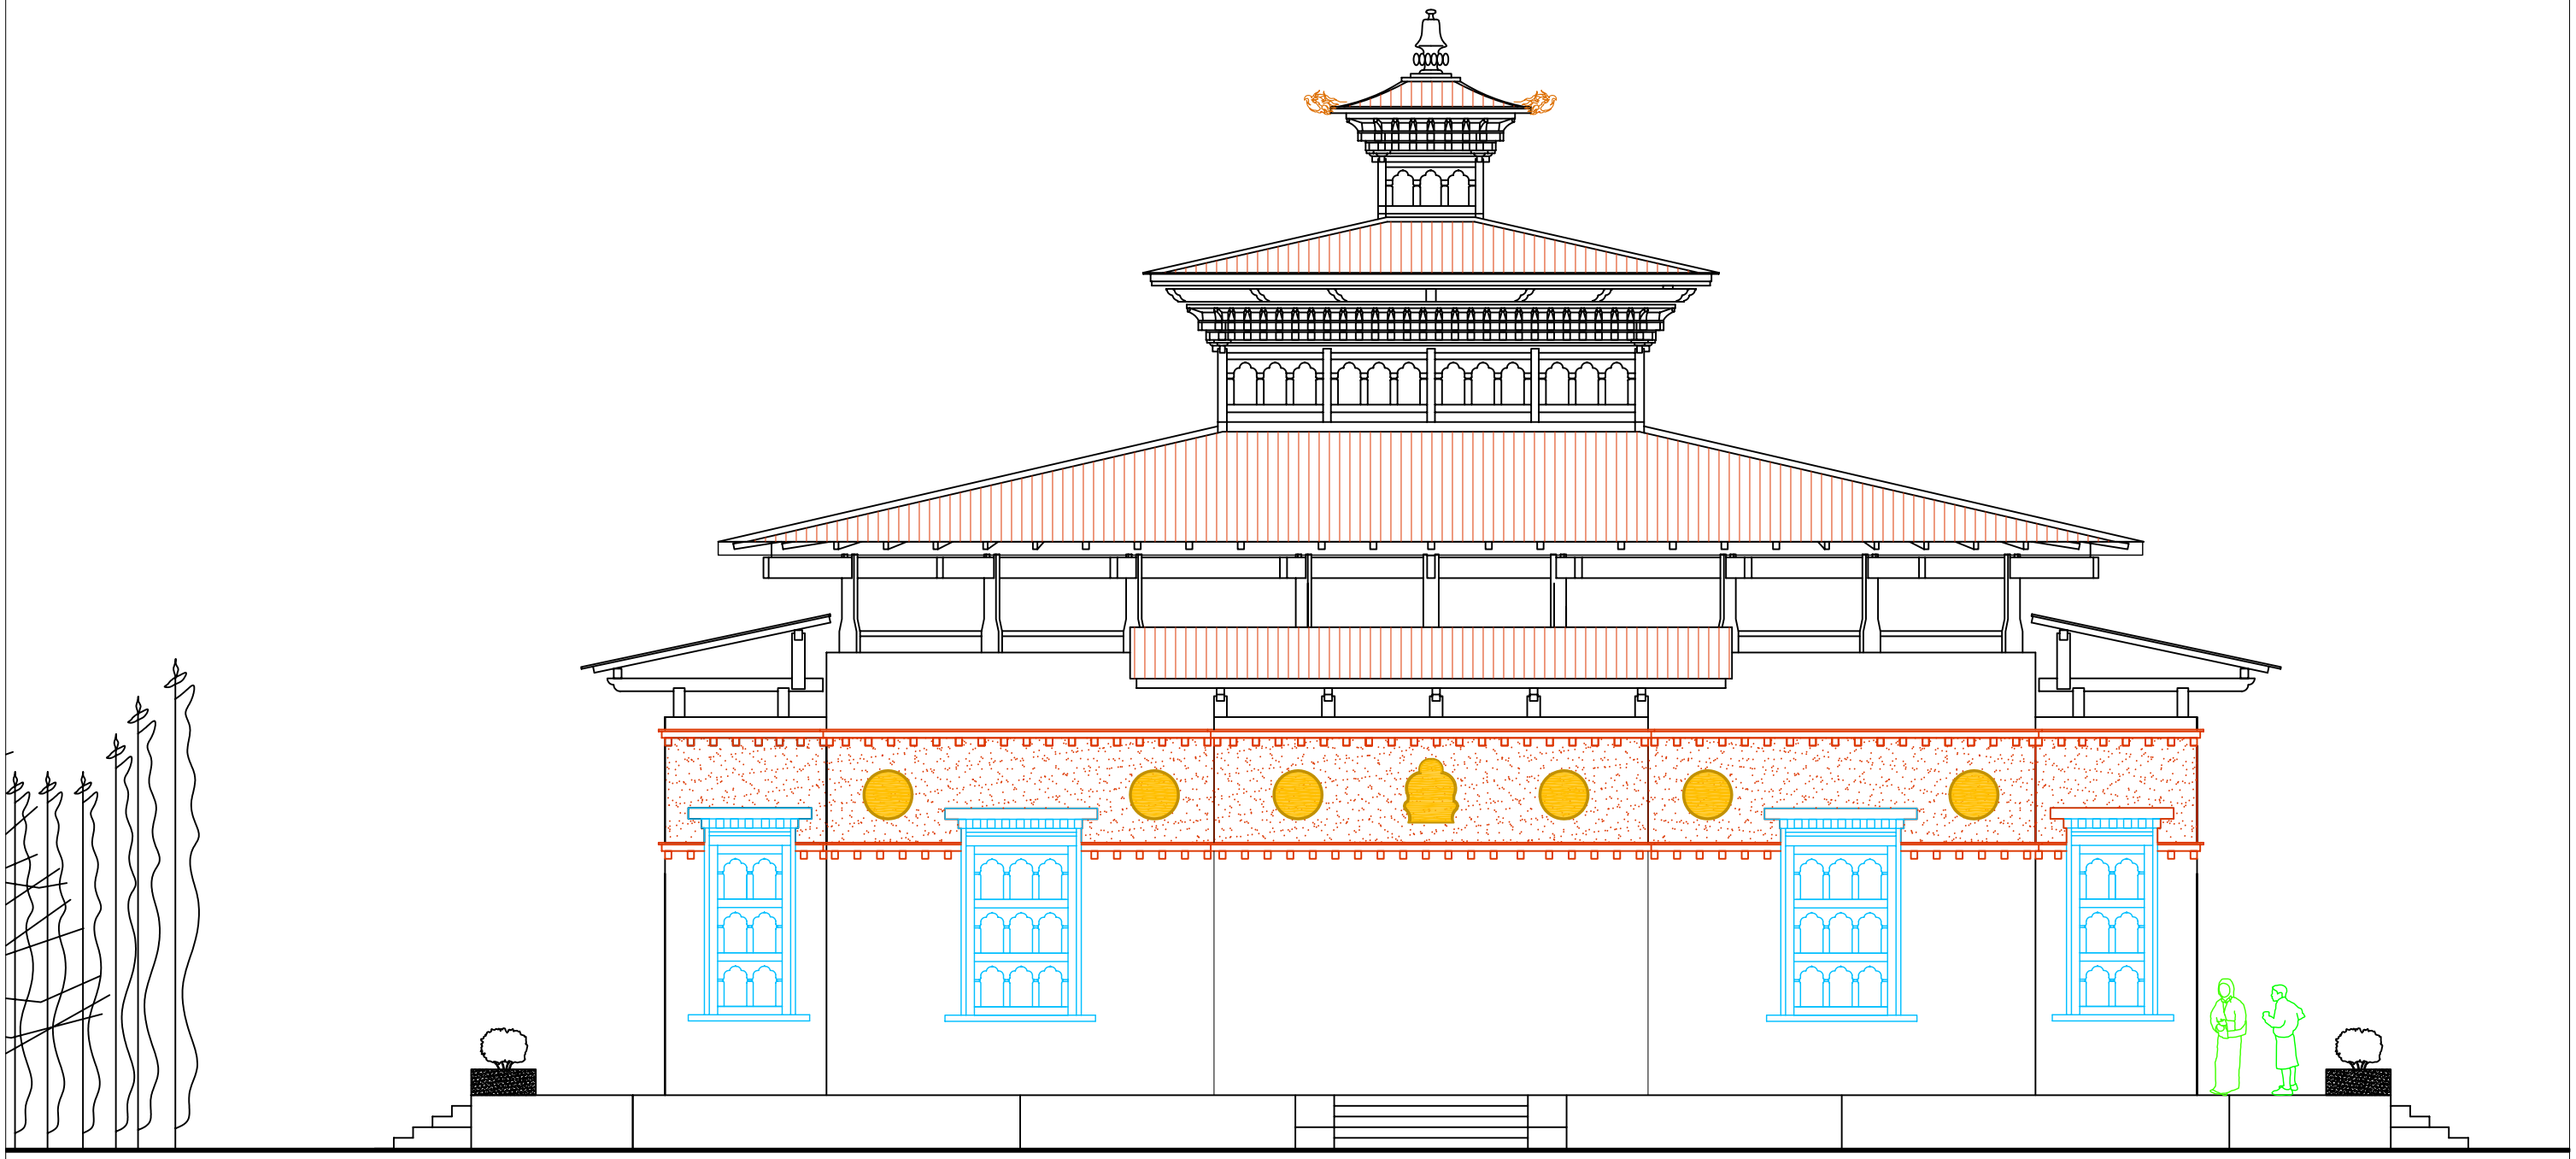

BACK / SIDE ELEVATION

PROPOSED DESIGN OF PEMA YOEDLING LHAKHANG,PELRITHANG, GELEPHU							DATE REVISION DETAILS	SIGN
BUILDING	DRAWING	OWNER	REVISION SUFFIX	NOTES	ARCHITECTS	DRAWN BY	DATE	NORTH	DRAWING NO
MAIN LHAKHANG	SIDE/BACK ELEVATION	LAM KUNZANG DORJI		-ALL DIMENSIONS ARE IN MILLIMETERS UNLESS SPECIFIED OTHERWISE -ALL RELATIVE LEVELS ARE IN METERS UNLESS SPECIFIED OTHERWISE -ALL DIMENSIONS MEASURE UNFINISHED SURFACES UNLESS SPECIFIED OTHERWISE - ALL DIMENSIONS ARE TO BE READ AND NOT SCALED OFF - ANY DESCREPANCY IN DRAWING IS TO BE BROUGHT TO THE IMMEDIATE NOTICE OF THE CONSULTANTS/SUPERVISION TEAM - MINOR ADJUSTMENTS NEED TO BE CARRIED OUT ON SITE TO MATCH WITH EXISTING BUILDING	D. YANGKI	DY	10/06/07		GD/L/2007
					SIGN	CHECKED BY	SCALE		AL-04
						PG	1:100		

gandhara designs, p.o.box: 882, thimphu, bhutan. phone: 328405 E-mail: debmani@druknet.bt